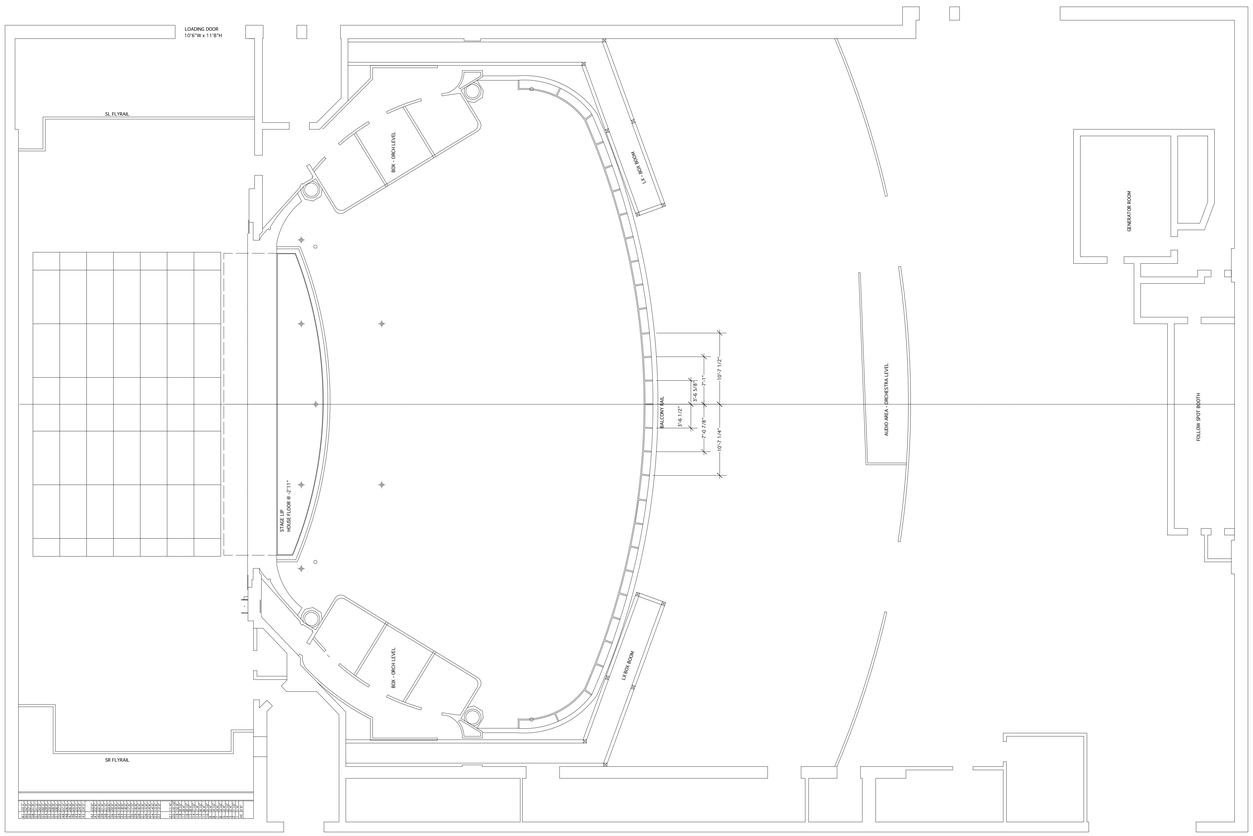

MASTER PLAN

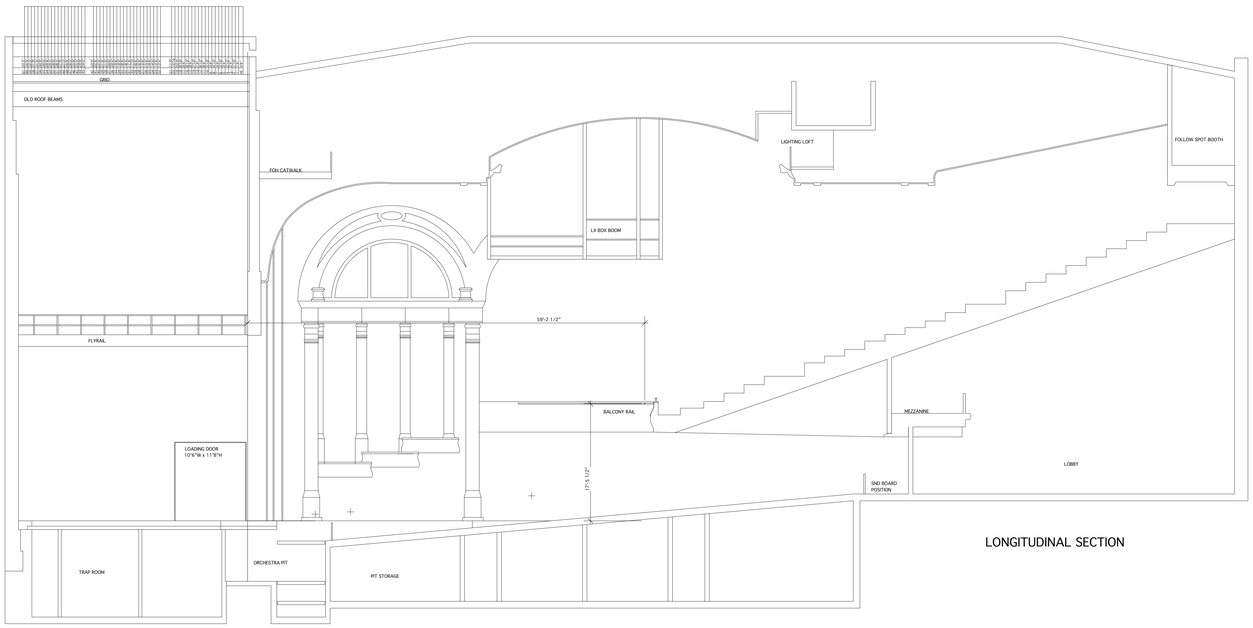

LONGITUDINAL SECTION

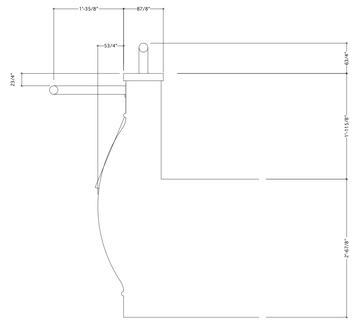

Balcony Section Not Scaled - Use Measurements as drawn

Revisions

Date	Item
02/08/28	Stage Lip location corrected to 4' 4" OS of Plaster
03/10/28	Proscenium opening height corrected to 27' 8" from 24' 2"
04/08/06	Balcony Rail position raised by 9 1/4" with architectural section detail added
04/08/06	Old Phantom Proscenium Points added.

CANON THEATRE

244 VICTORIA STREET, TORONTO, ONTARIO. M5B 1V8

SHEET No.	TITLE: MASTER PLAN & SECTION	
1	SCALE: 1/8" =1'	
	DRAWN BY: RW/SW	DATE: 99 to 09